
This official copy is incomplete without the preceding notes page.



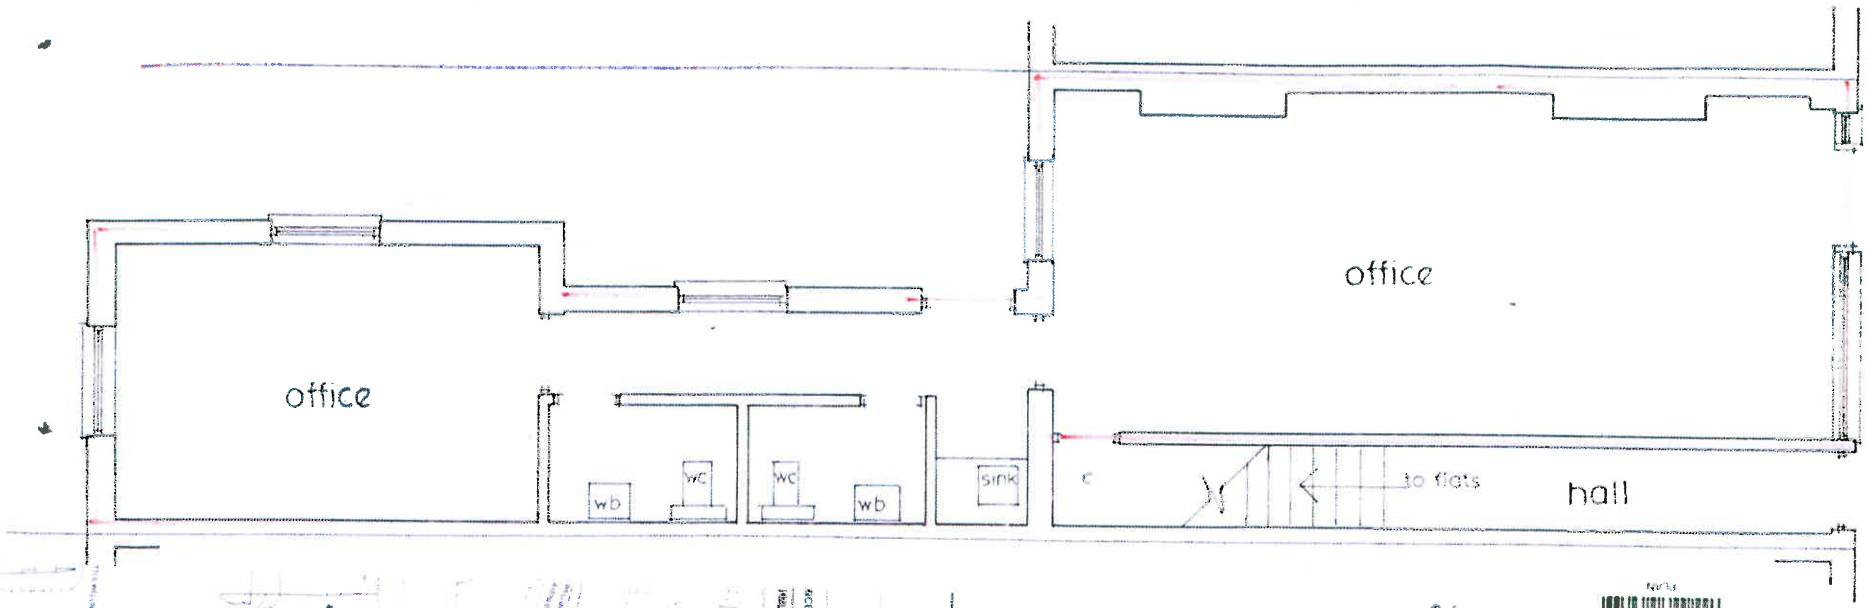

Existing ground floor layout plan,
117. High Street, Aldershot.
scale 1:50 2 November 2001 drawing no. DE/1101